APPENDIX D

TYPICAL RIGHT-OF-WAY CROSS SECTIONS FOR THE PHOENIX EXPANSION PROJECT

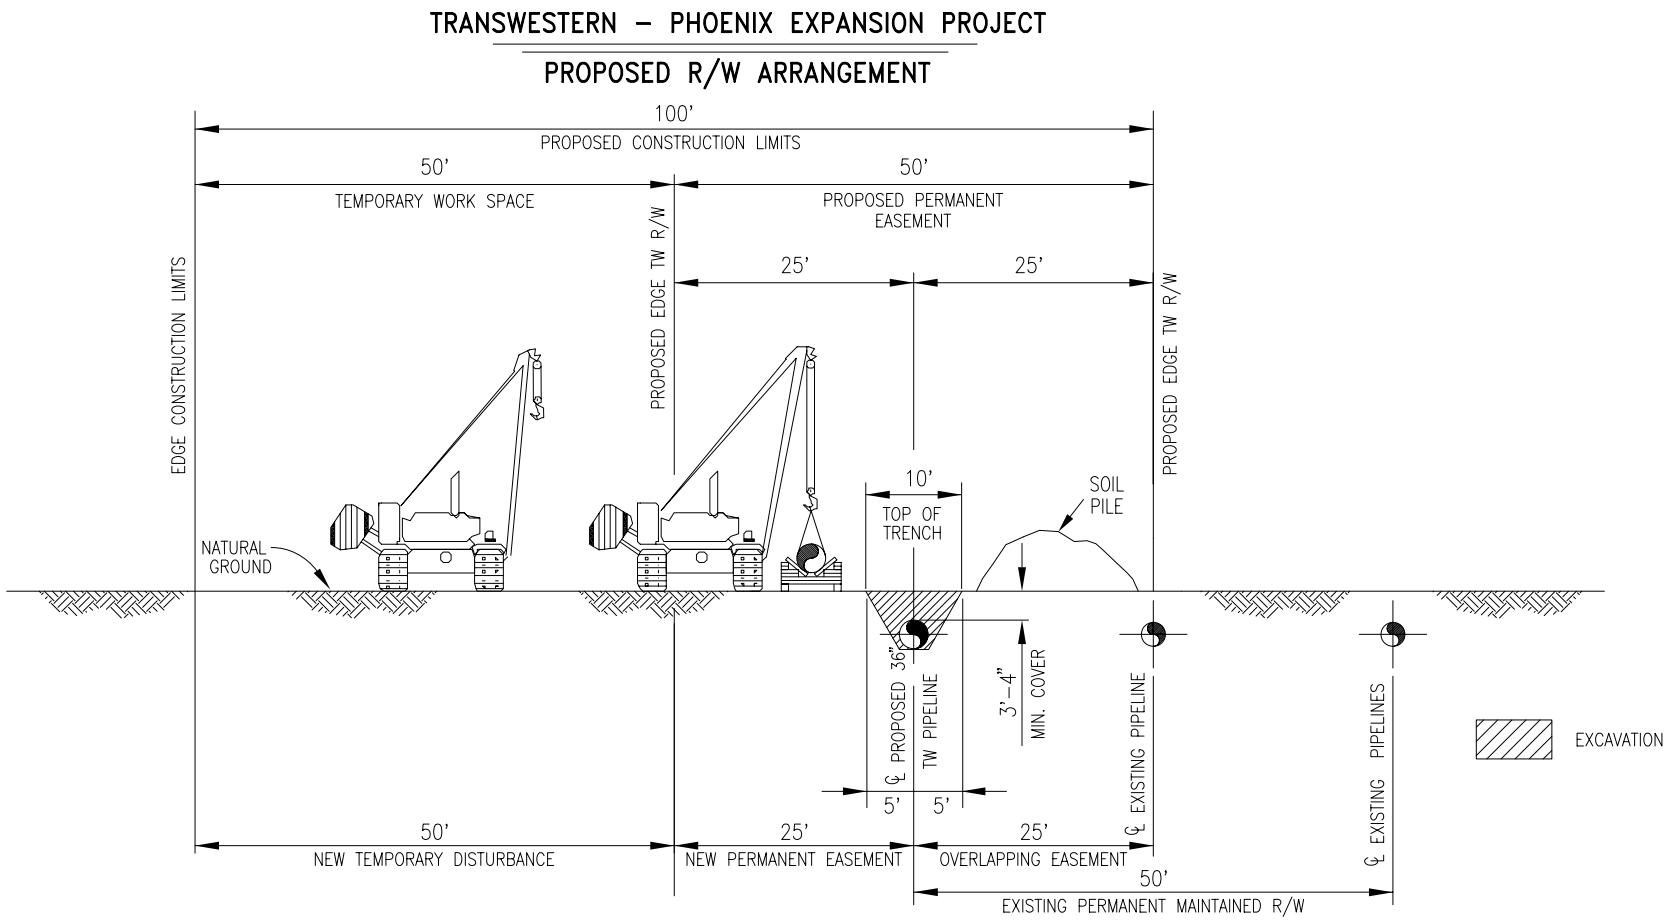

Appendix D
Phoenix Expansion Project
Typical Right-of-Way Cross Section - Loop A

Public

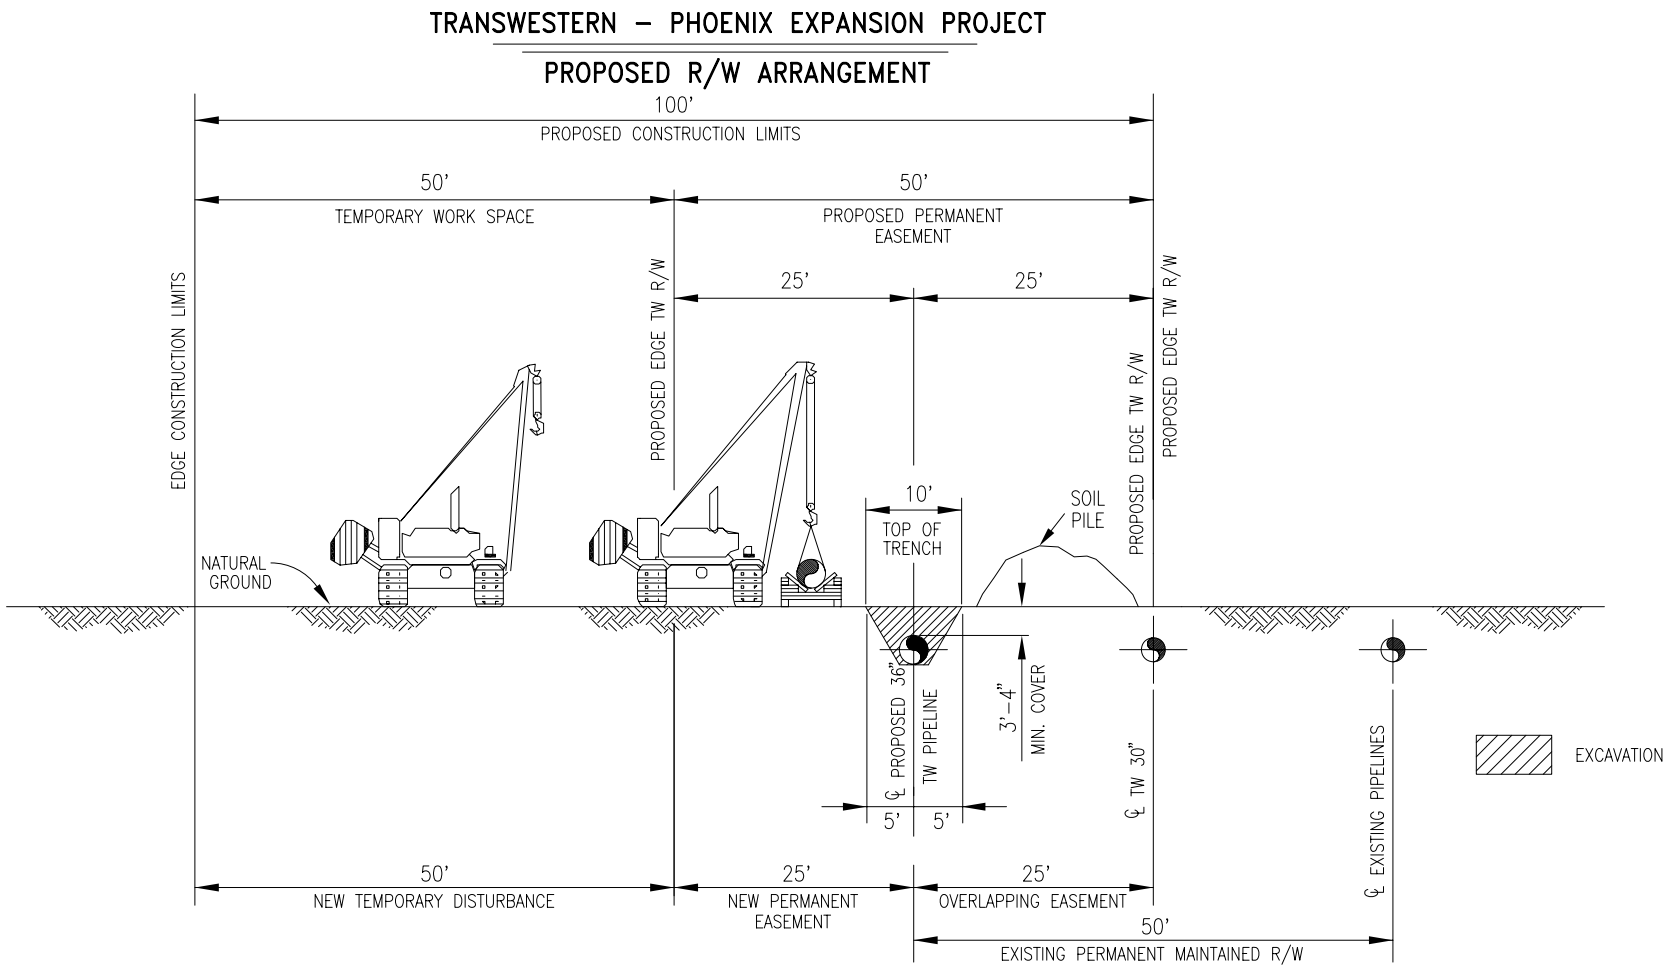

Appendix D
Phoenix Expansion Project
Typical Right-of-Way Cross Section - Loop B

Public

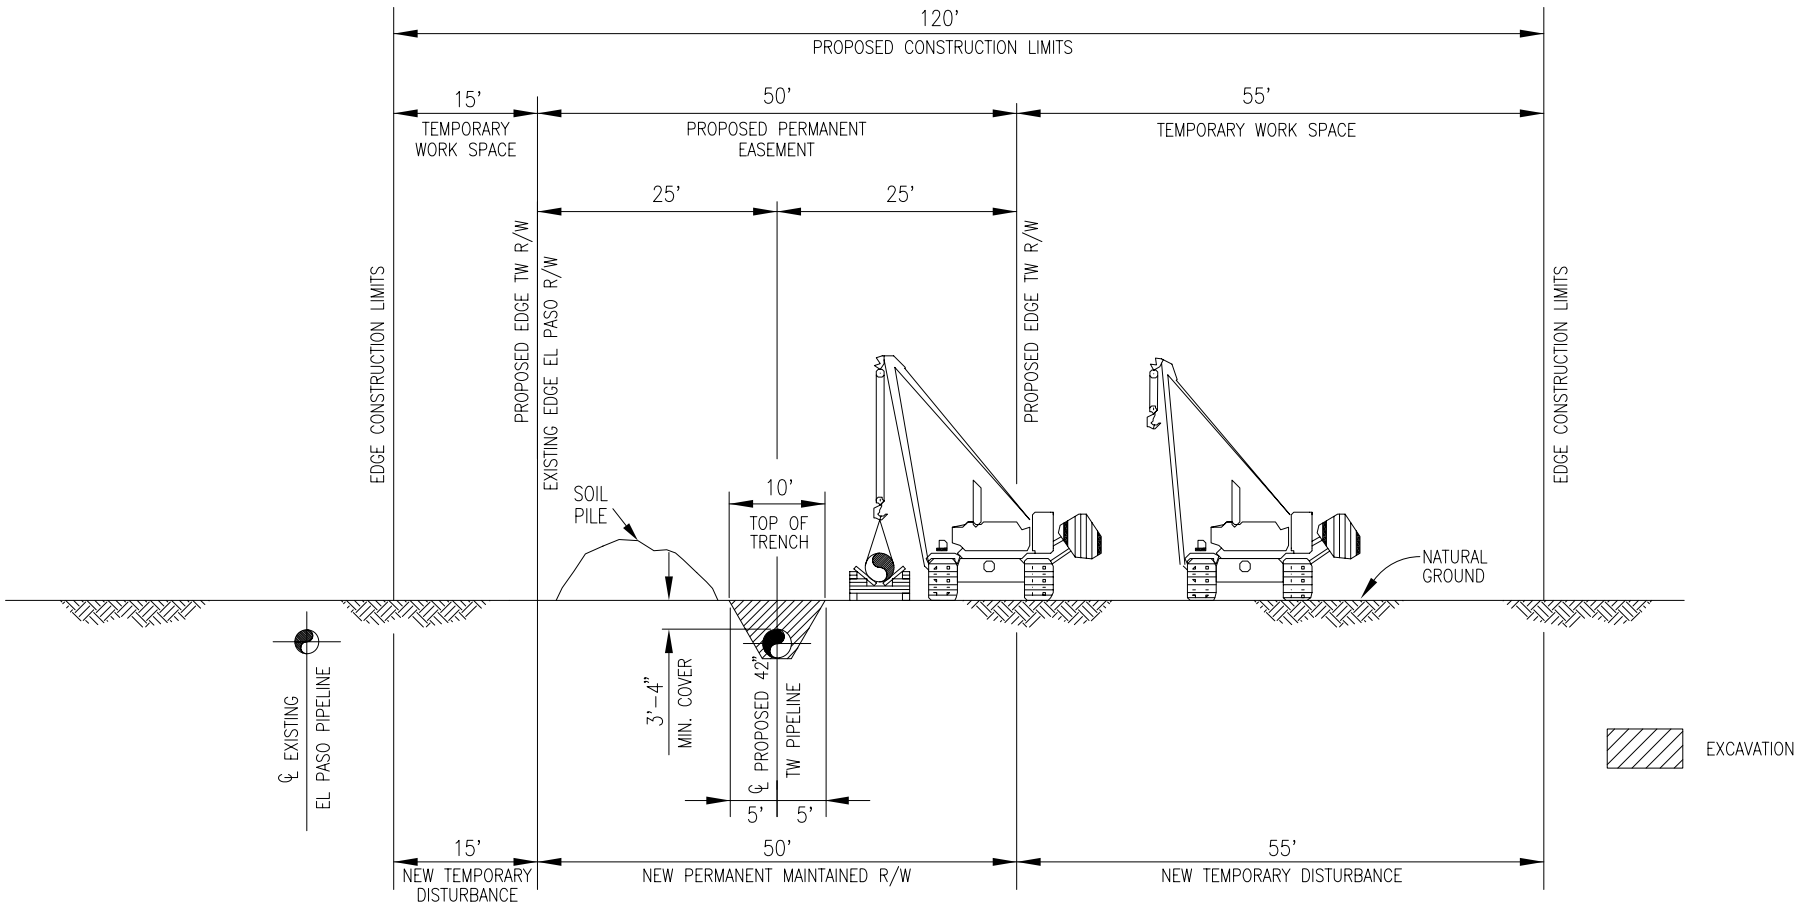

D-3

Public

Appendix D
Phoenix Expansion Project
Typical Right-of-Way Cross Section - 42" Phoenix Lateral
Adjacent to Existing Right-of-Way

Public

TRANSWESTERN – PHOENIX EXPANSION PROJECT

PROPOSED R/W ARRANGEMENT

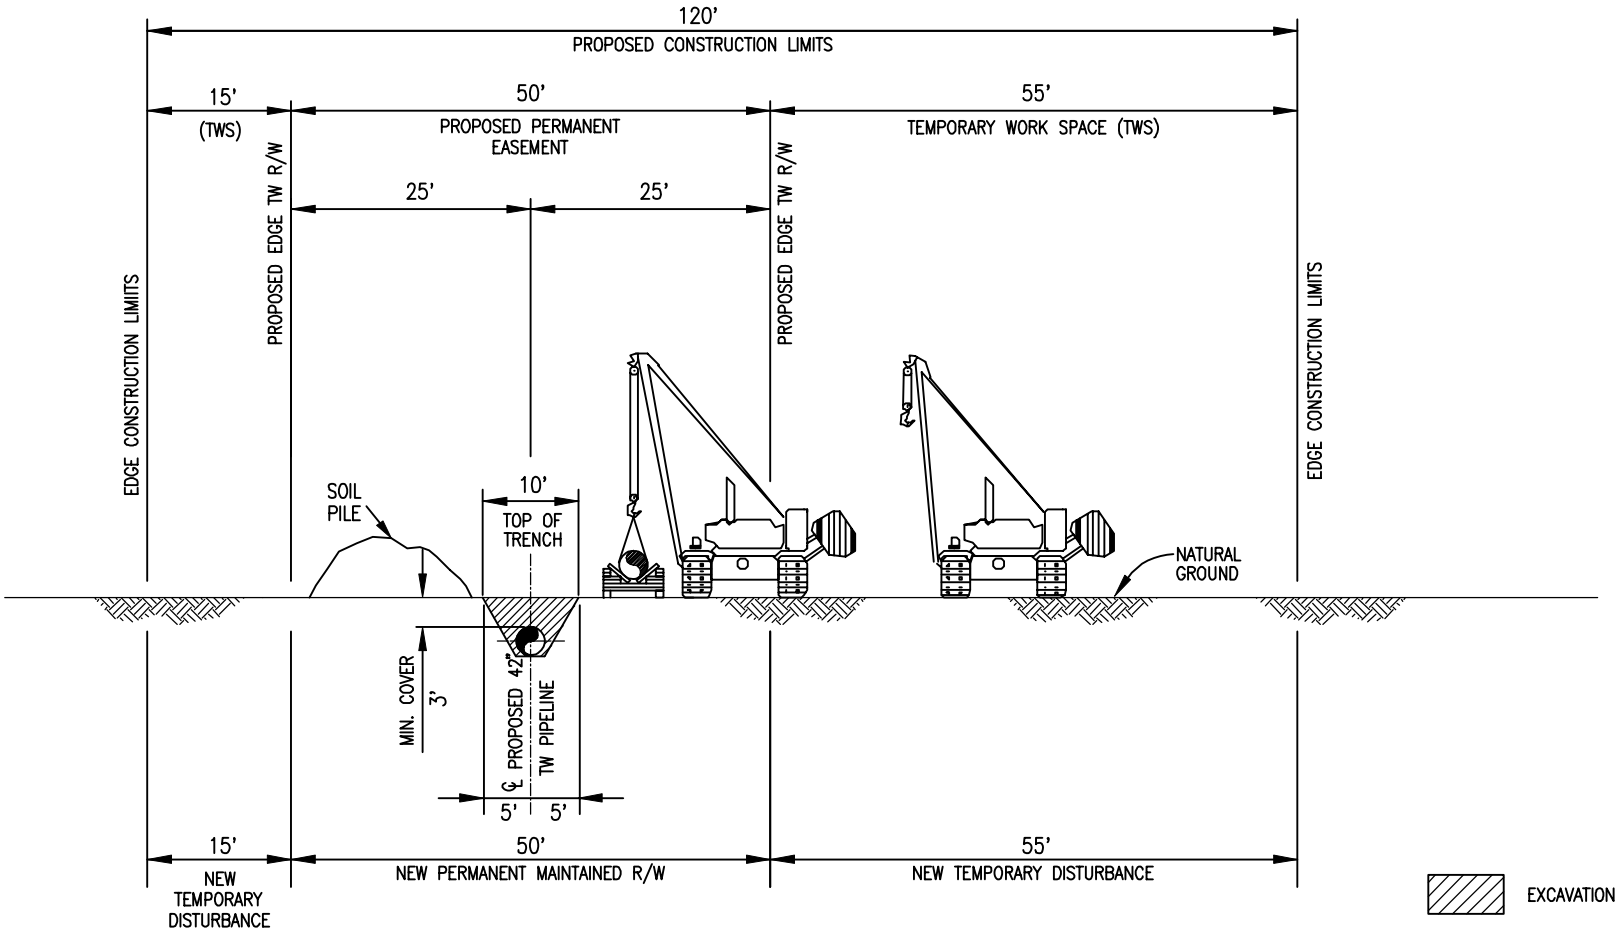

Appendix D
Phoenix Expansion Project
Typical Right-of-Way Cross Section - 42" Phoenix Lateral
Greenfield

Public

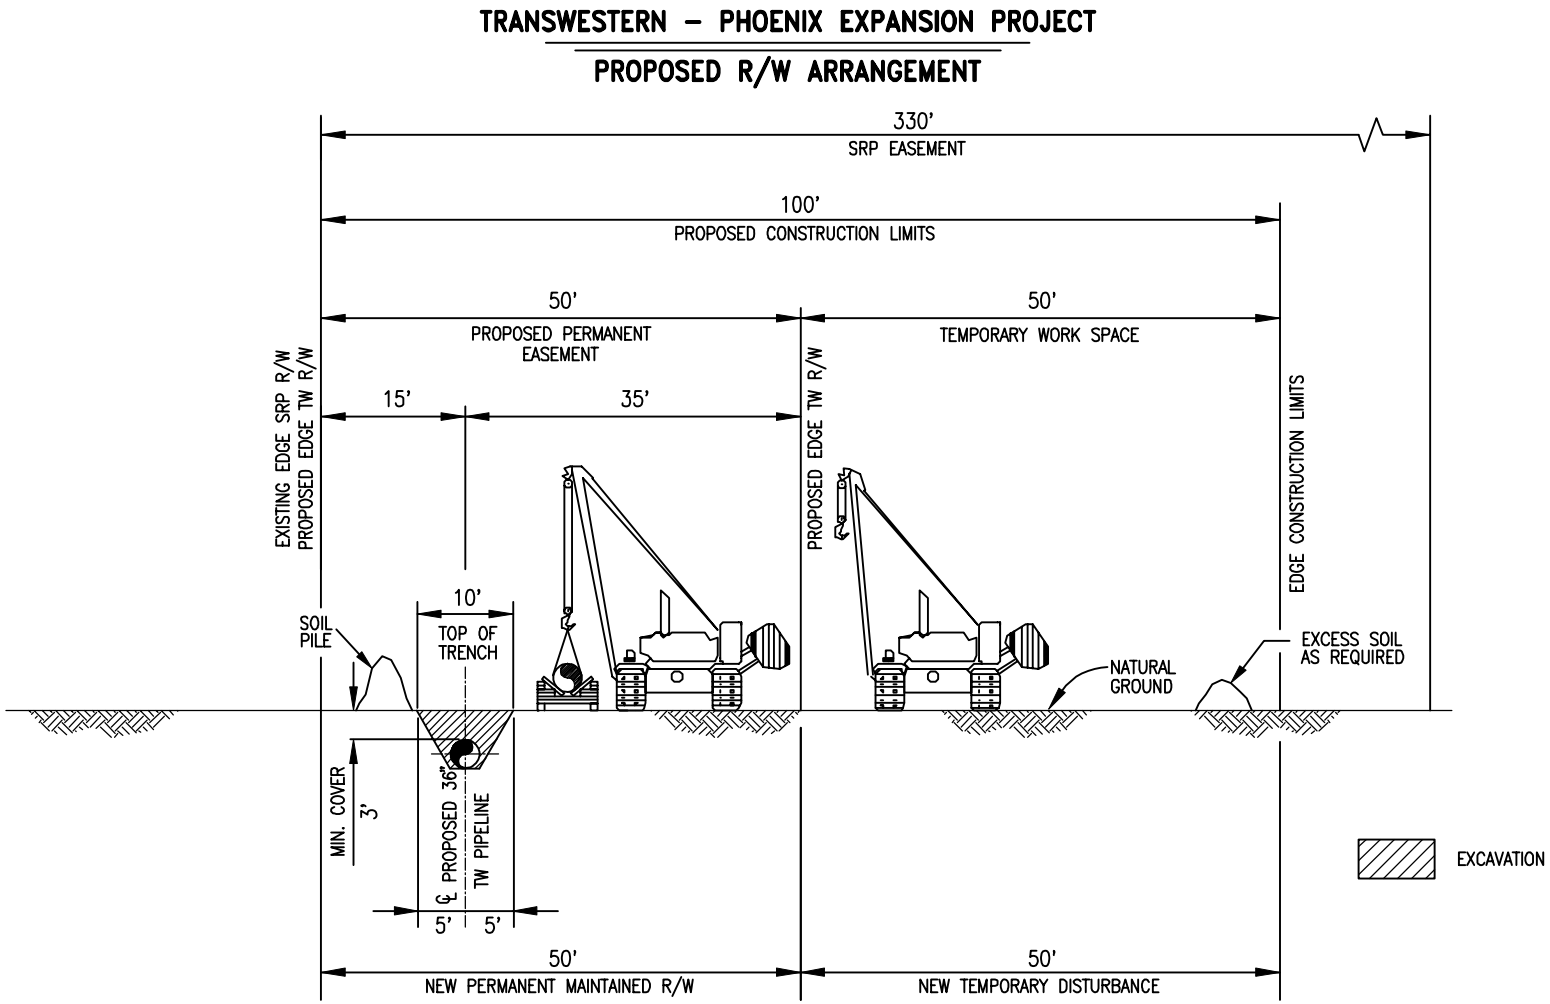

Appendix D
Phoenix Expansion Project
Typical Right-of-Way Cross Section - 36" Phoenix Lateral
Within Powerline Right-of-Way

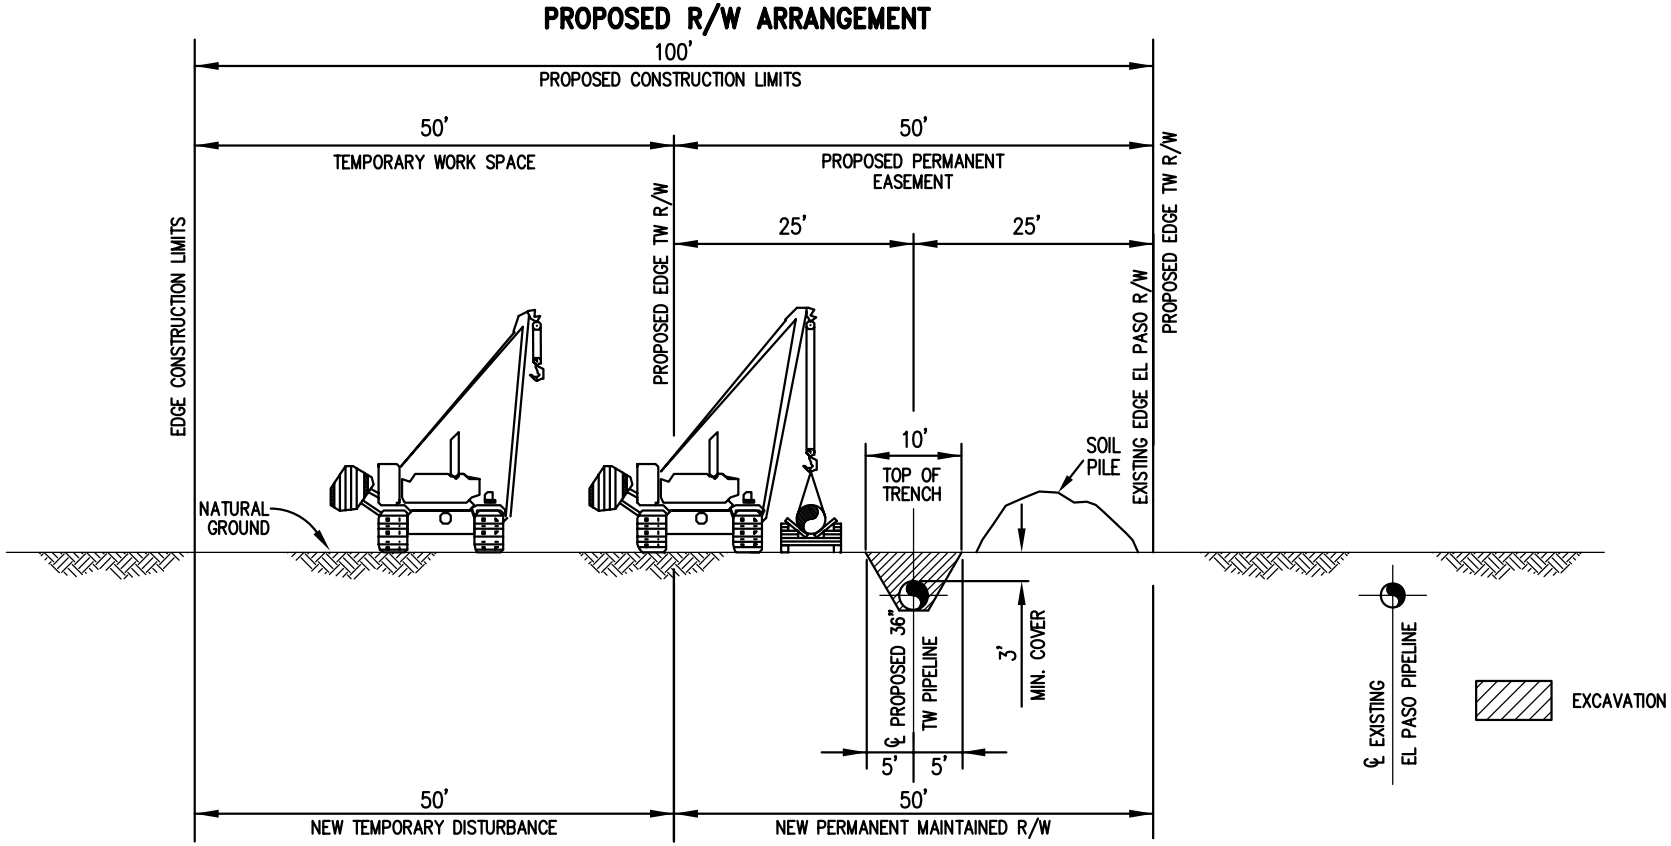

Appendix D
Phoenix Expansion Project
Typical Right-of-Way Cross Section - 36" Phoenix Lateral
Adjacent to Existing Right-of-Way

Public

Public

TRANSWESTERN – PHOENIX EXPANSION PROJECT

PROPOSED R/W ARRANGEMENT

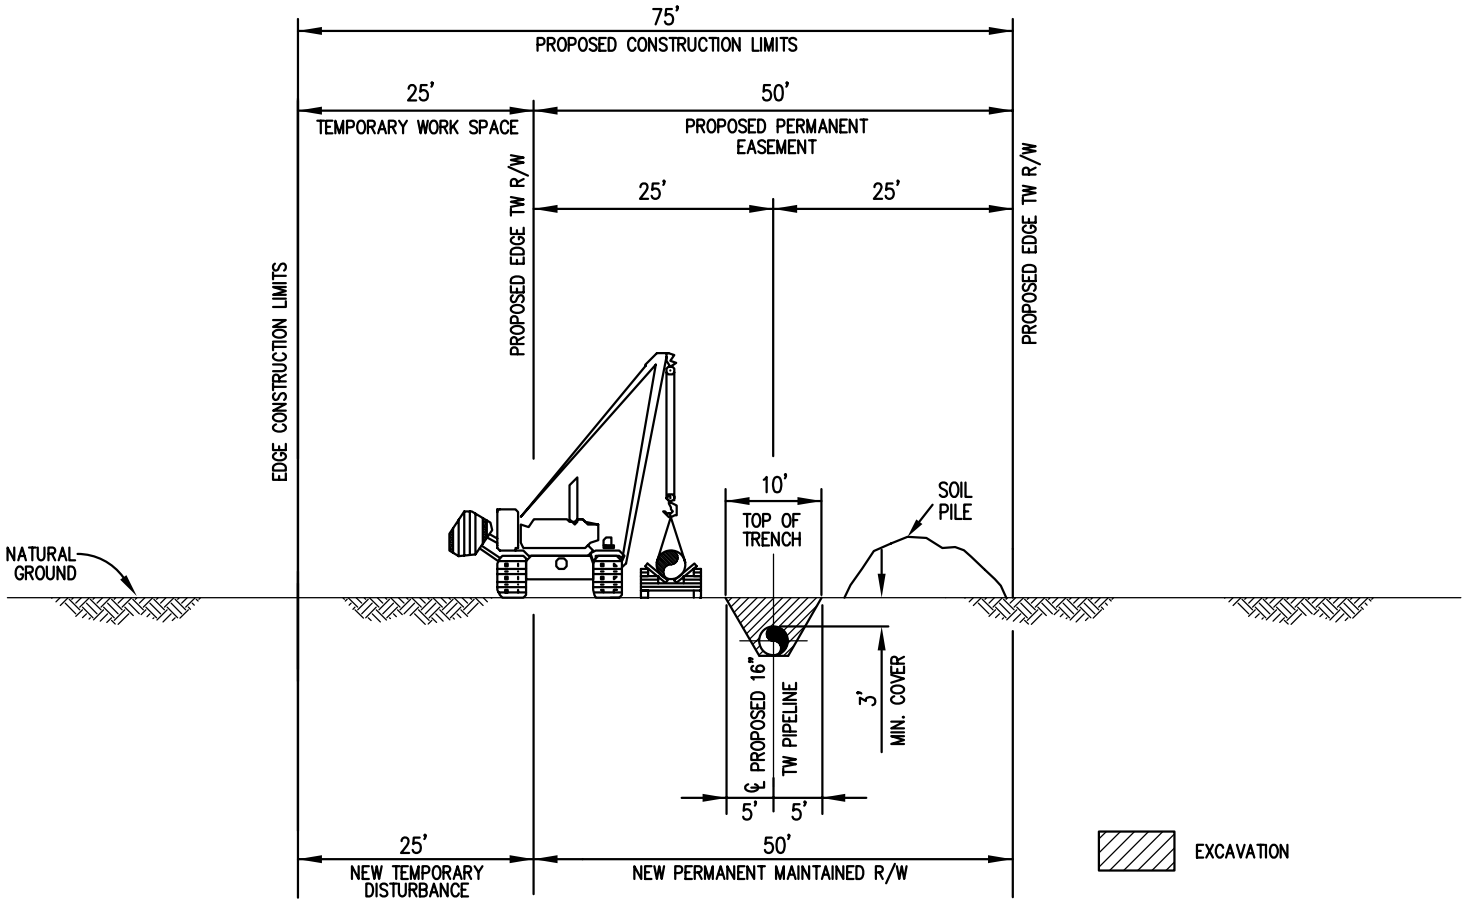

NOTE: DIRECTION OF TRAVEL IS REVERSED BETWEEN M.P. 0.55–LAT – M.P. 0.76–LAT

Appendix D
Phoenix Expansion Project
Typical Right-of-Way Cross Section - Customer Lateral