APPENDIX D

TYPICAL NOMINAL RIGHT-OF-WAY CONFIGURATIONS
FOR THE HUBLINE/EAST TO WEST PROJECT

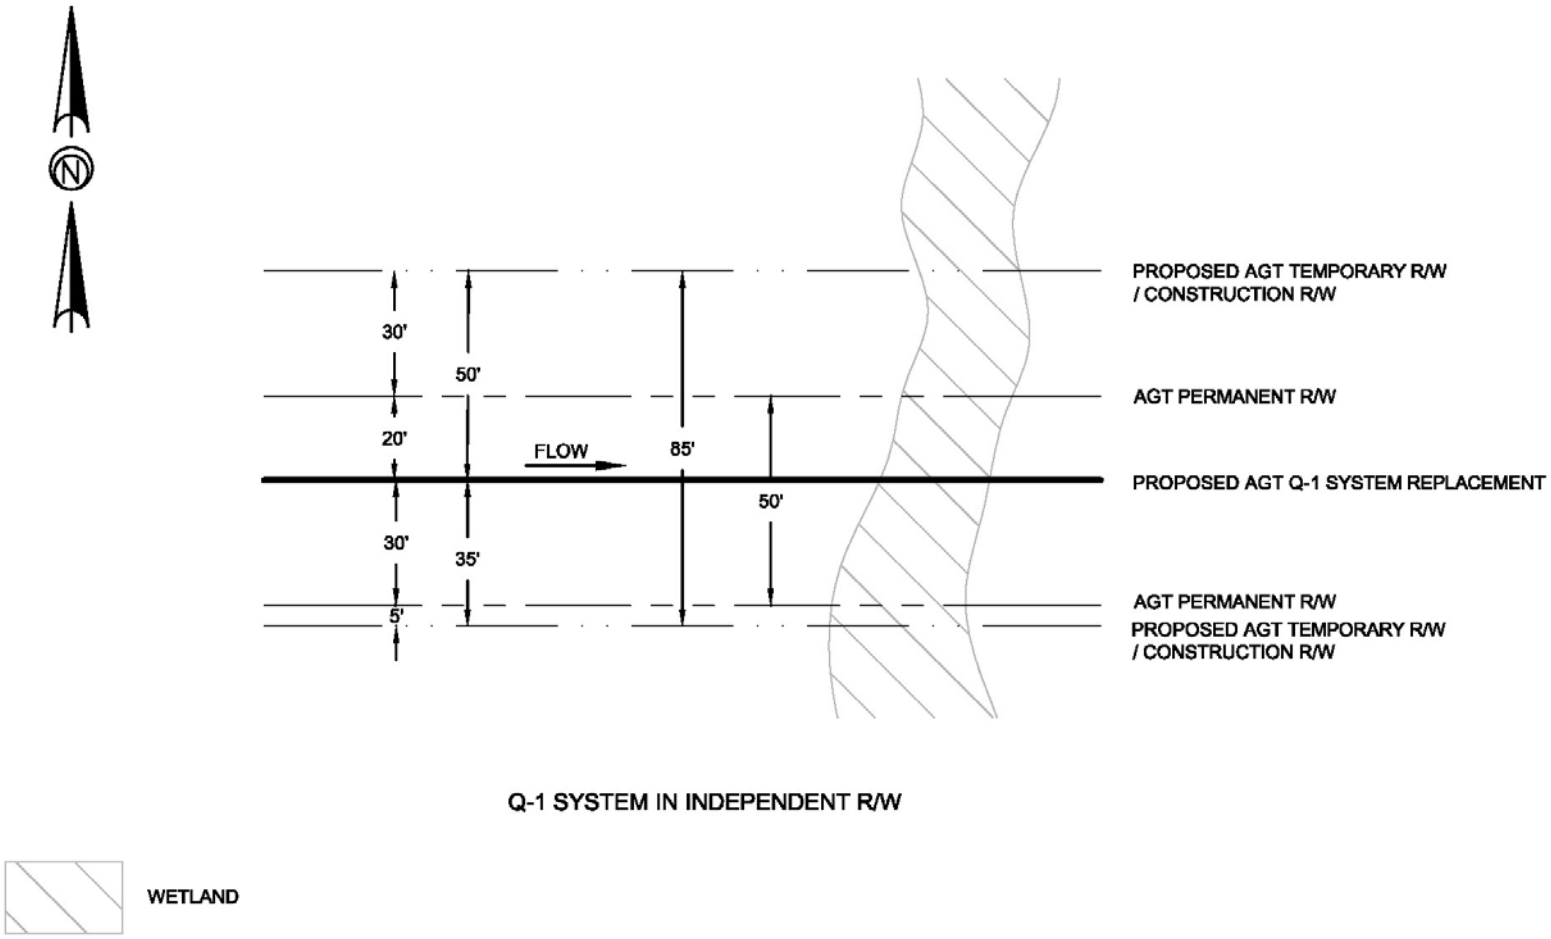

Figure D-1
HubLine/East to West Project
Typical Right-of-Way Cross Sections for the HubLine/East to West Project

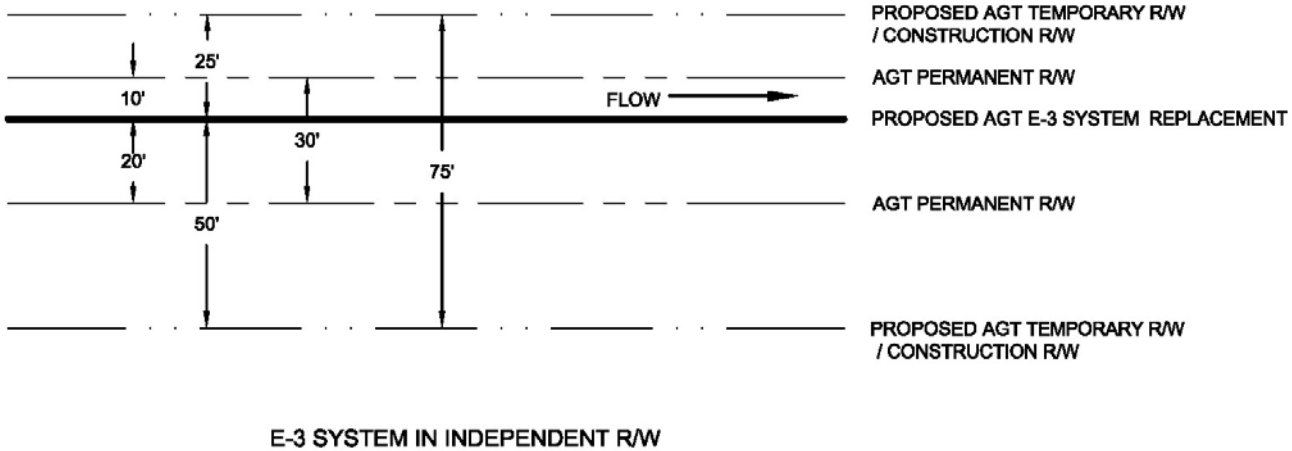

Figure D-2
HubLine/East to West Project
Typical Right-of-Way Cross Sections for the HubLine/East to West Project

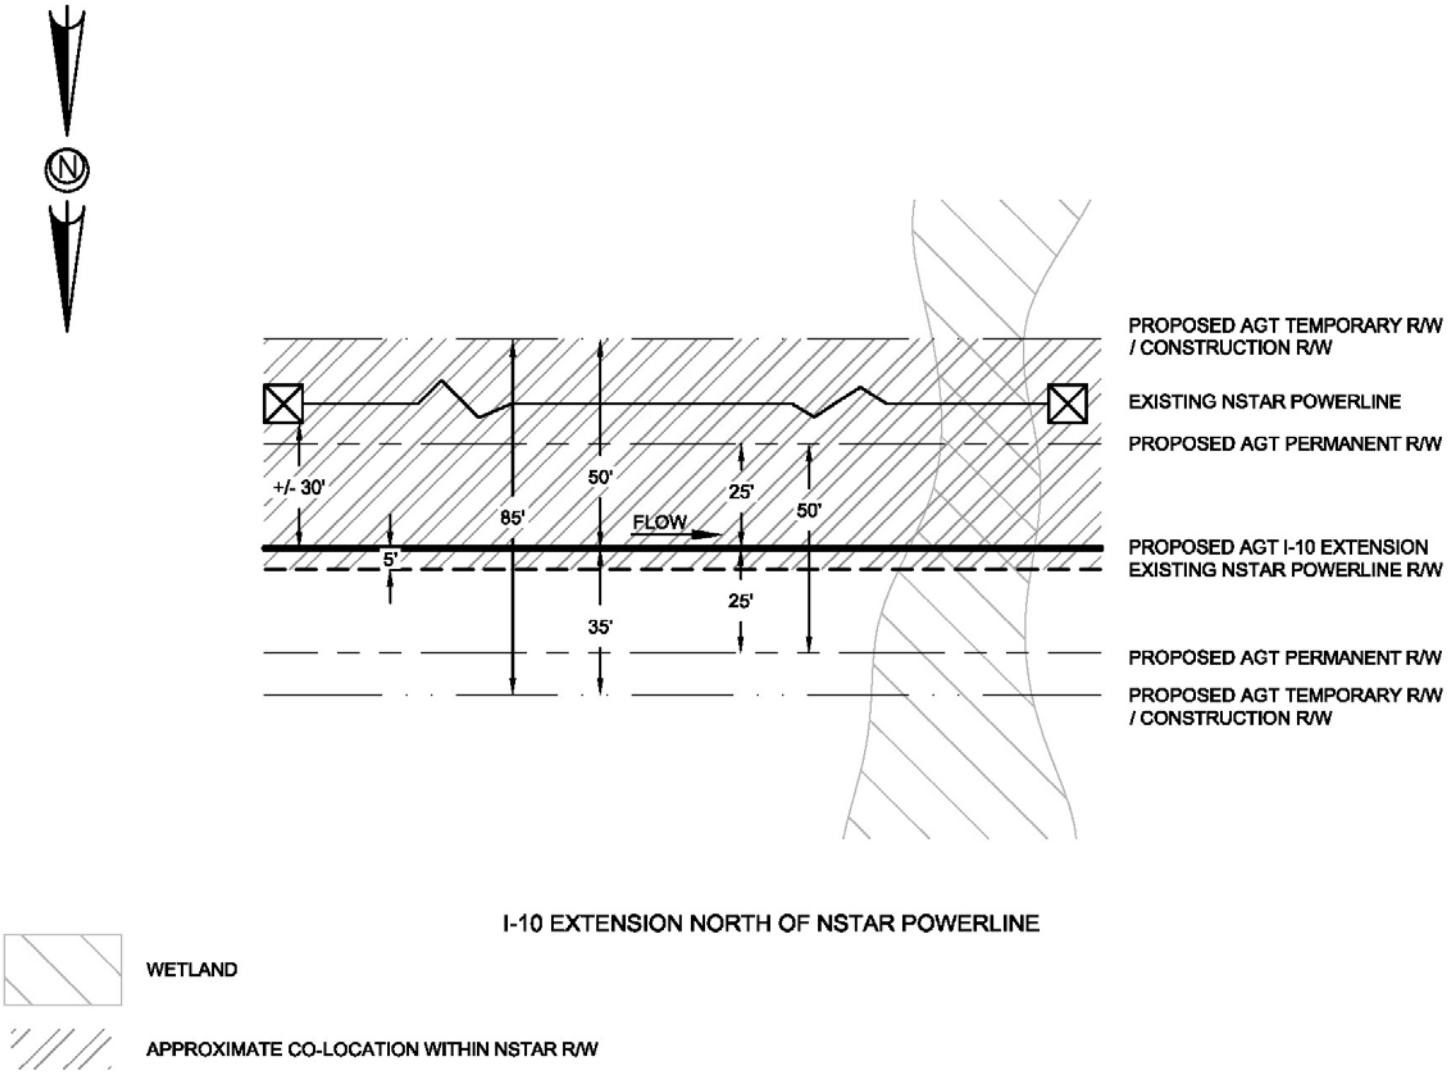

Figure D-3
HubLine/East to West Project
Typical Right-of-Way Cross Sections for the HubLine/East to West Project

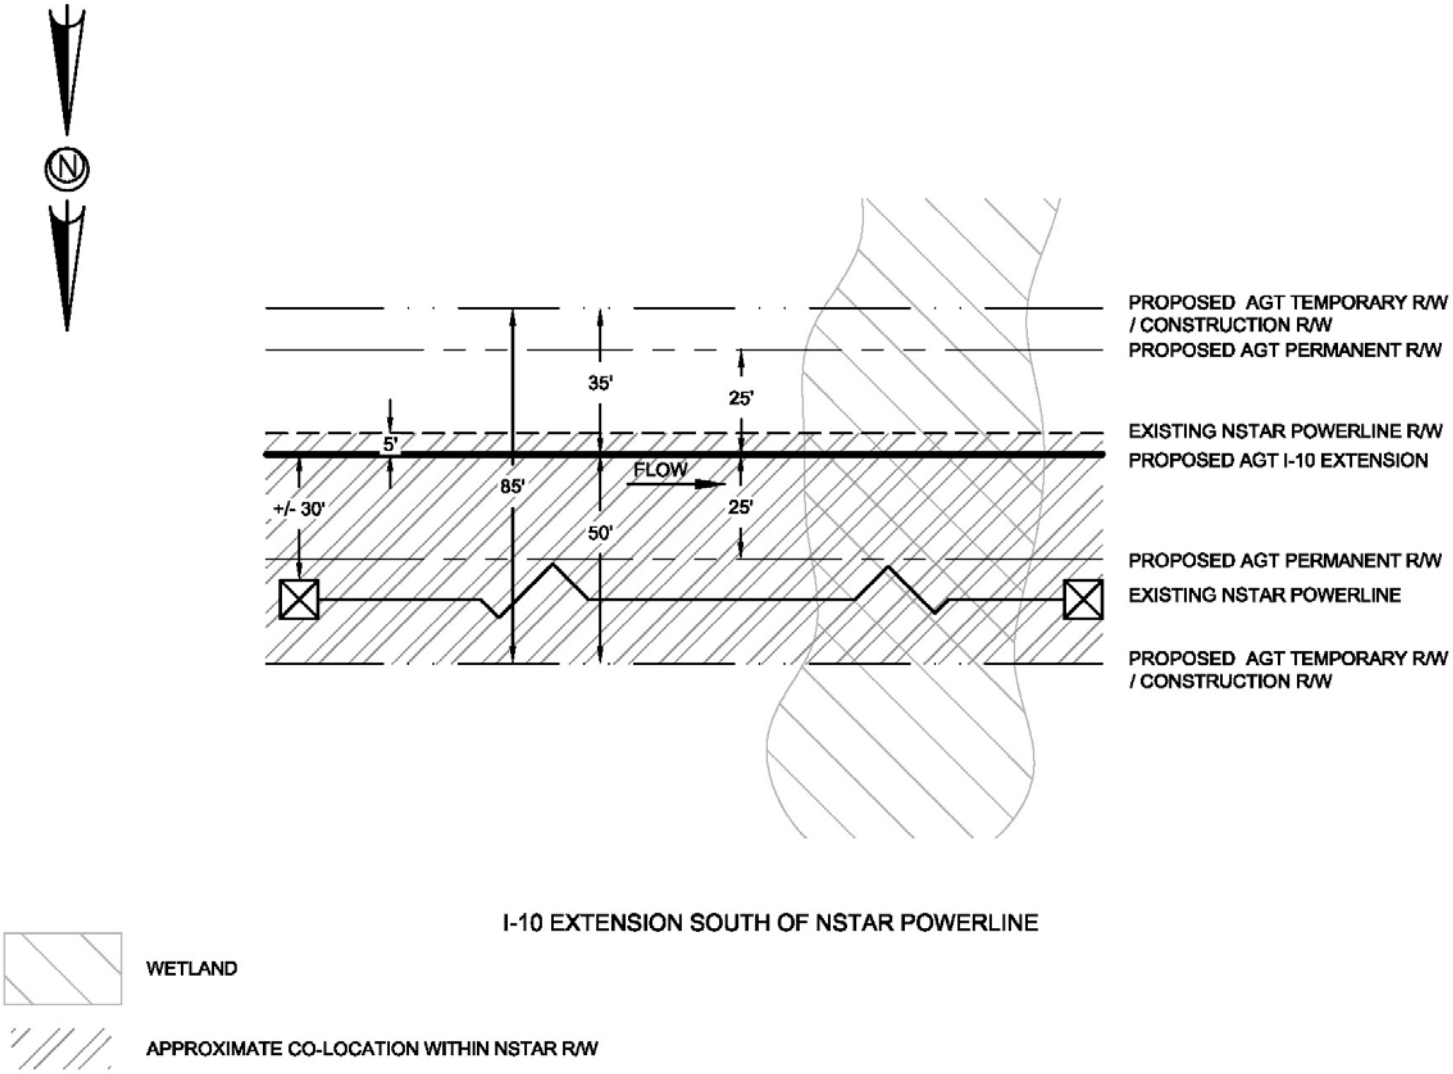

Figure D-4
HubLine/East to West Project
Typical Right-of-Way Cross Sections for the HubLine/East to West Project

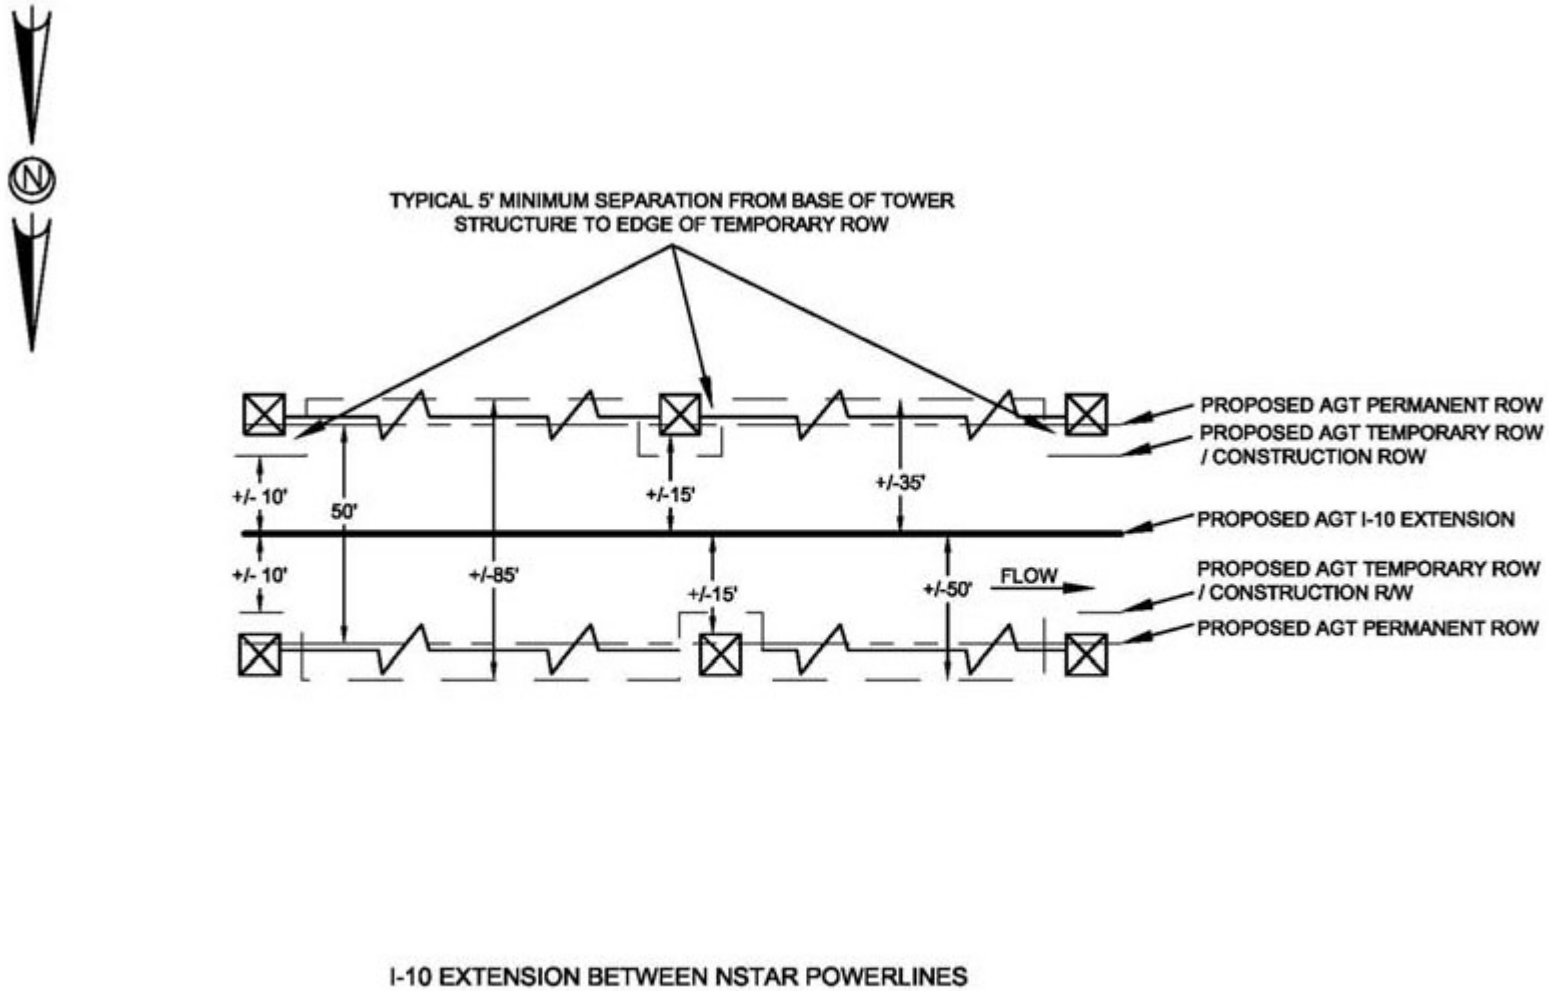

Figure D-5
HubLine/East to West Project
Typical Right-of-Way Cross Sections for the HubLine/East to West Project

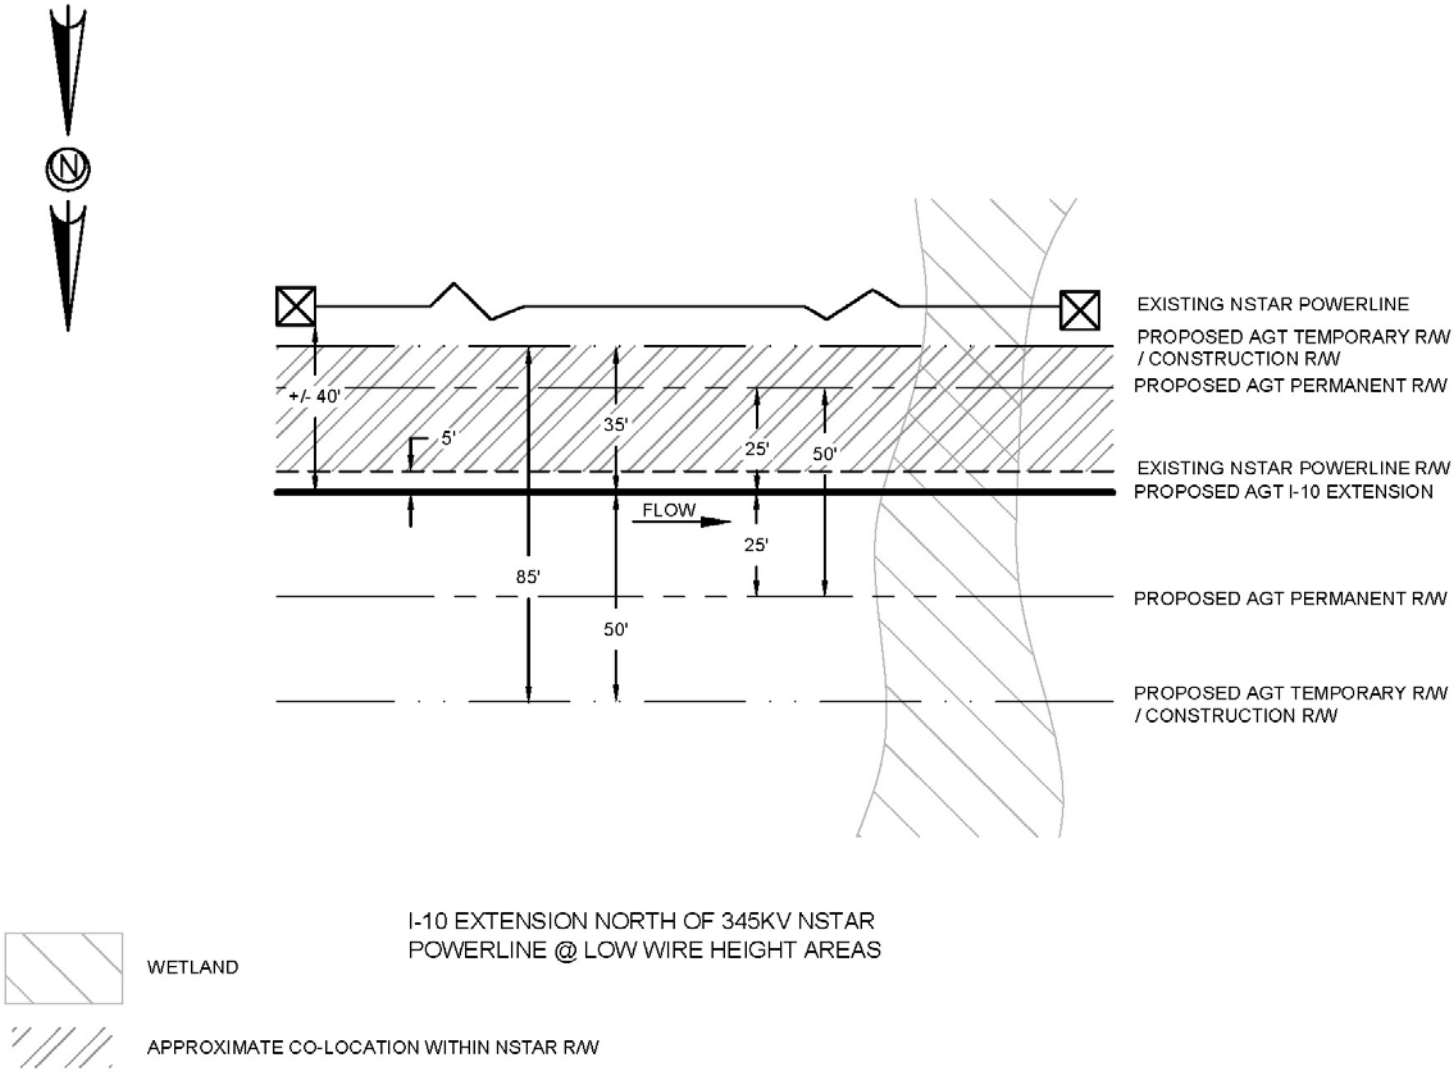

Figure D-6
HubLine/East to West Project
Typical Right-of-Way Cross Sections for the HubLine/East to West Project

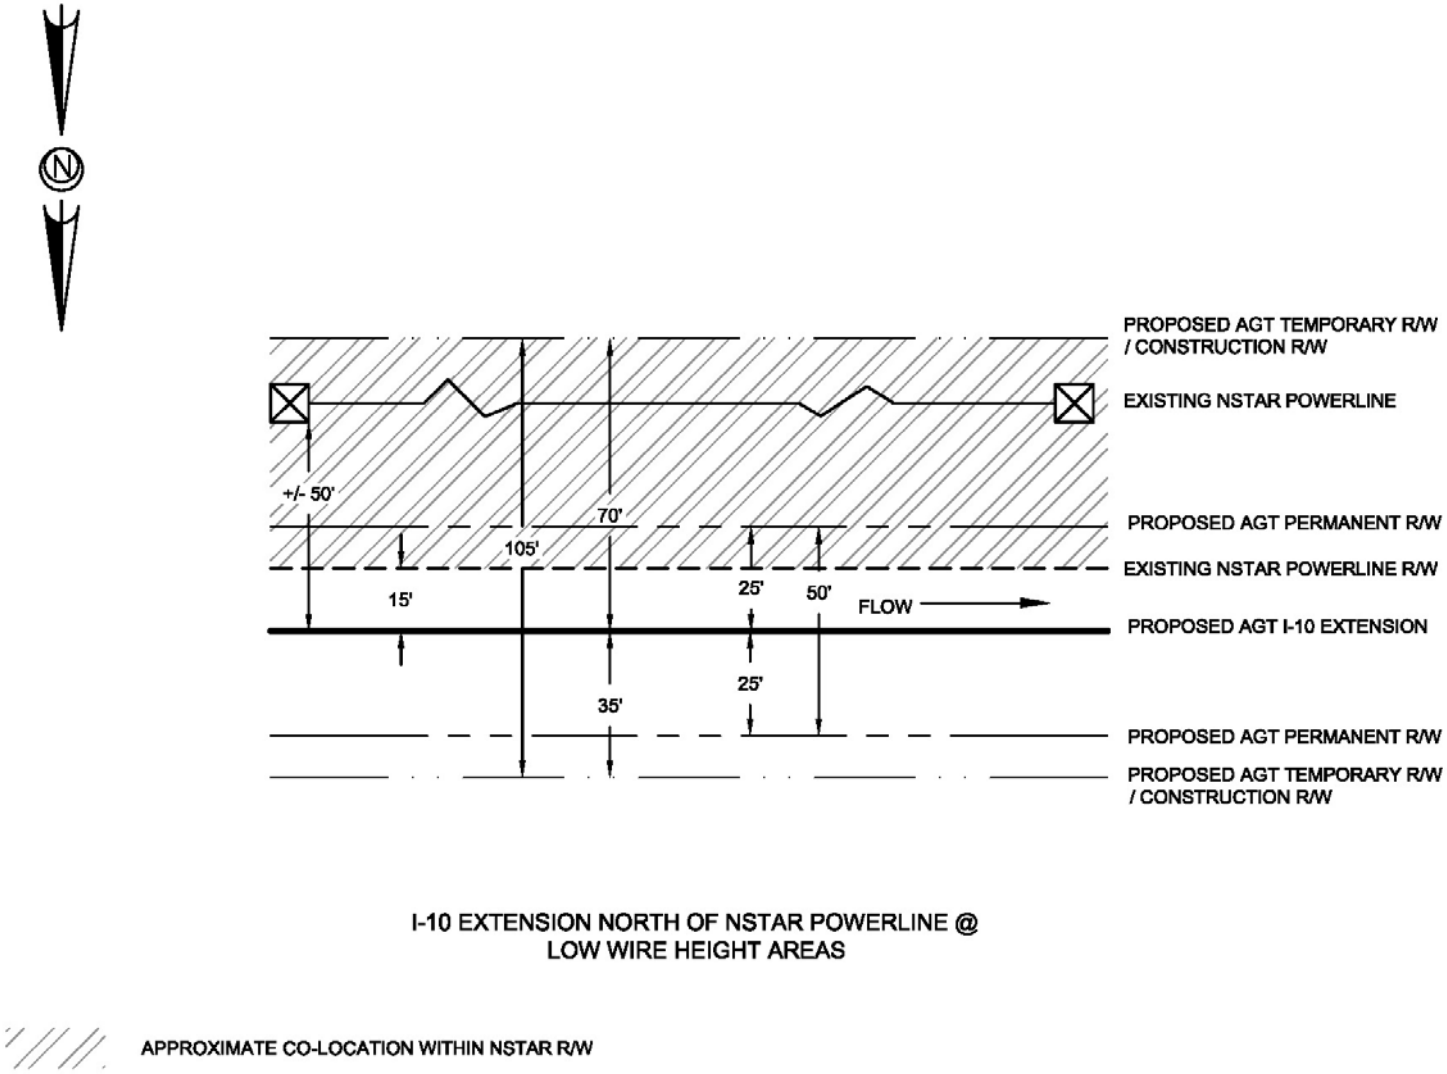

Figure D-7
HubLine/East to West Project
Typical Right-of-Way Cross Sections for the HubLine/East to West Project

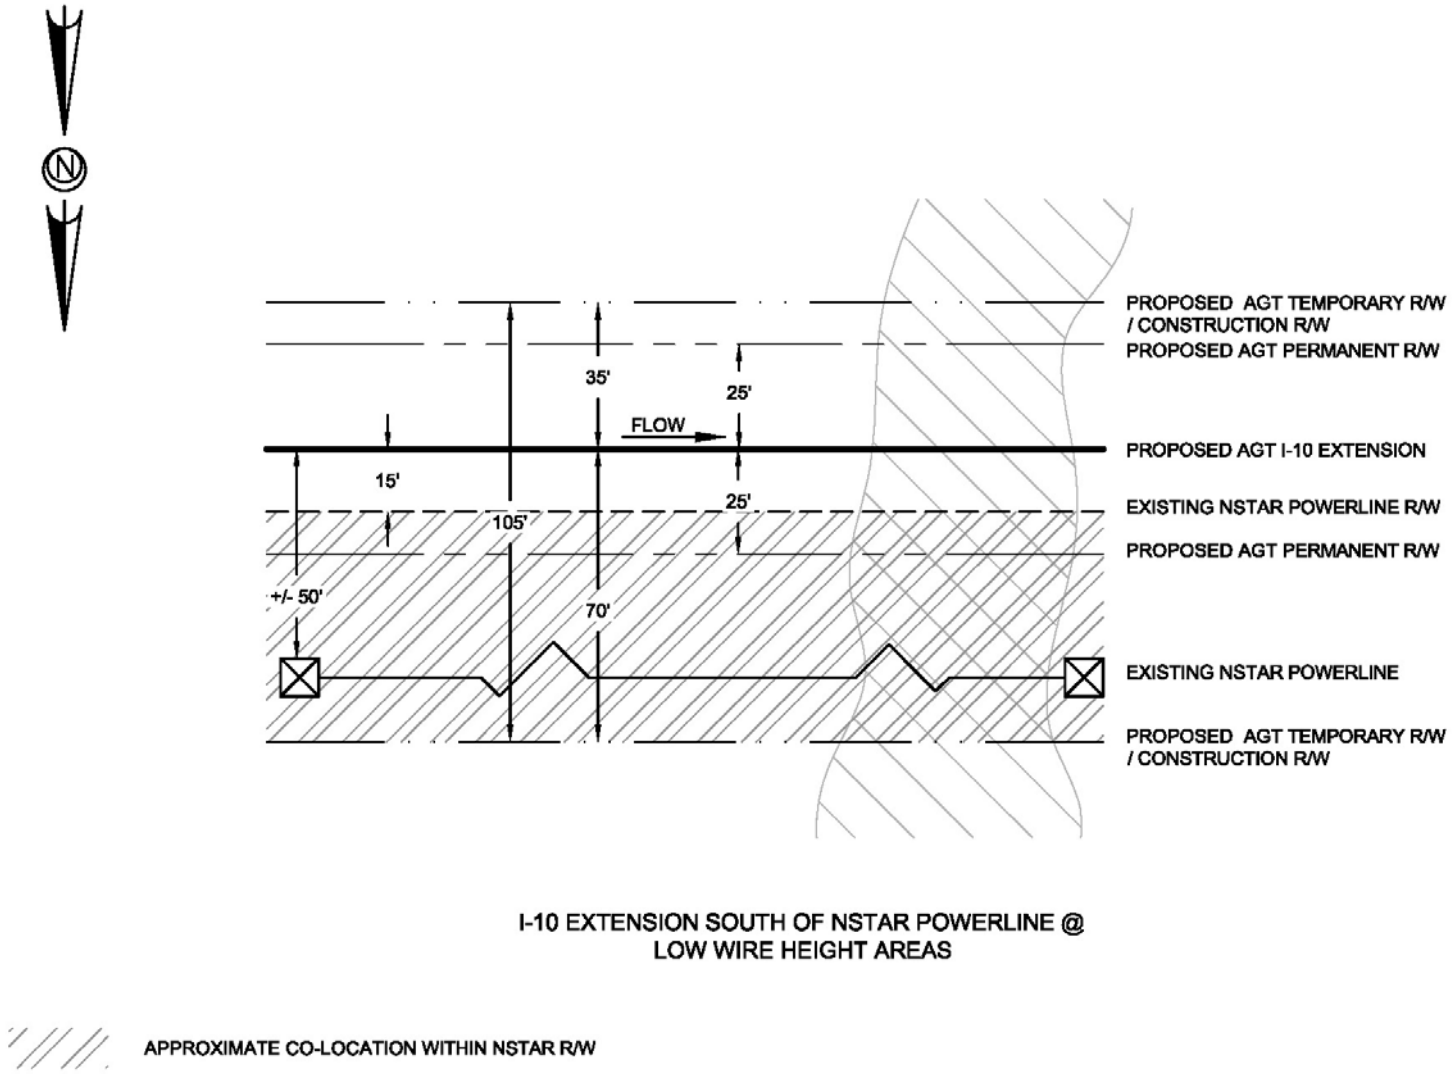

Figure D-8
HubLine/East to West Project
Typical Right-of-Way Cross Sections for the HubLine/East to West Project

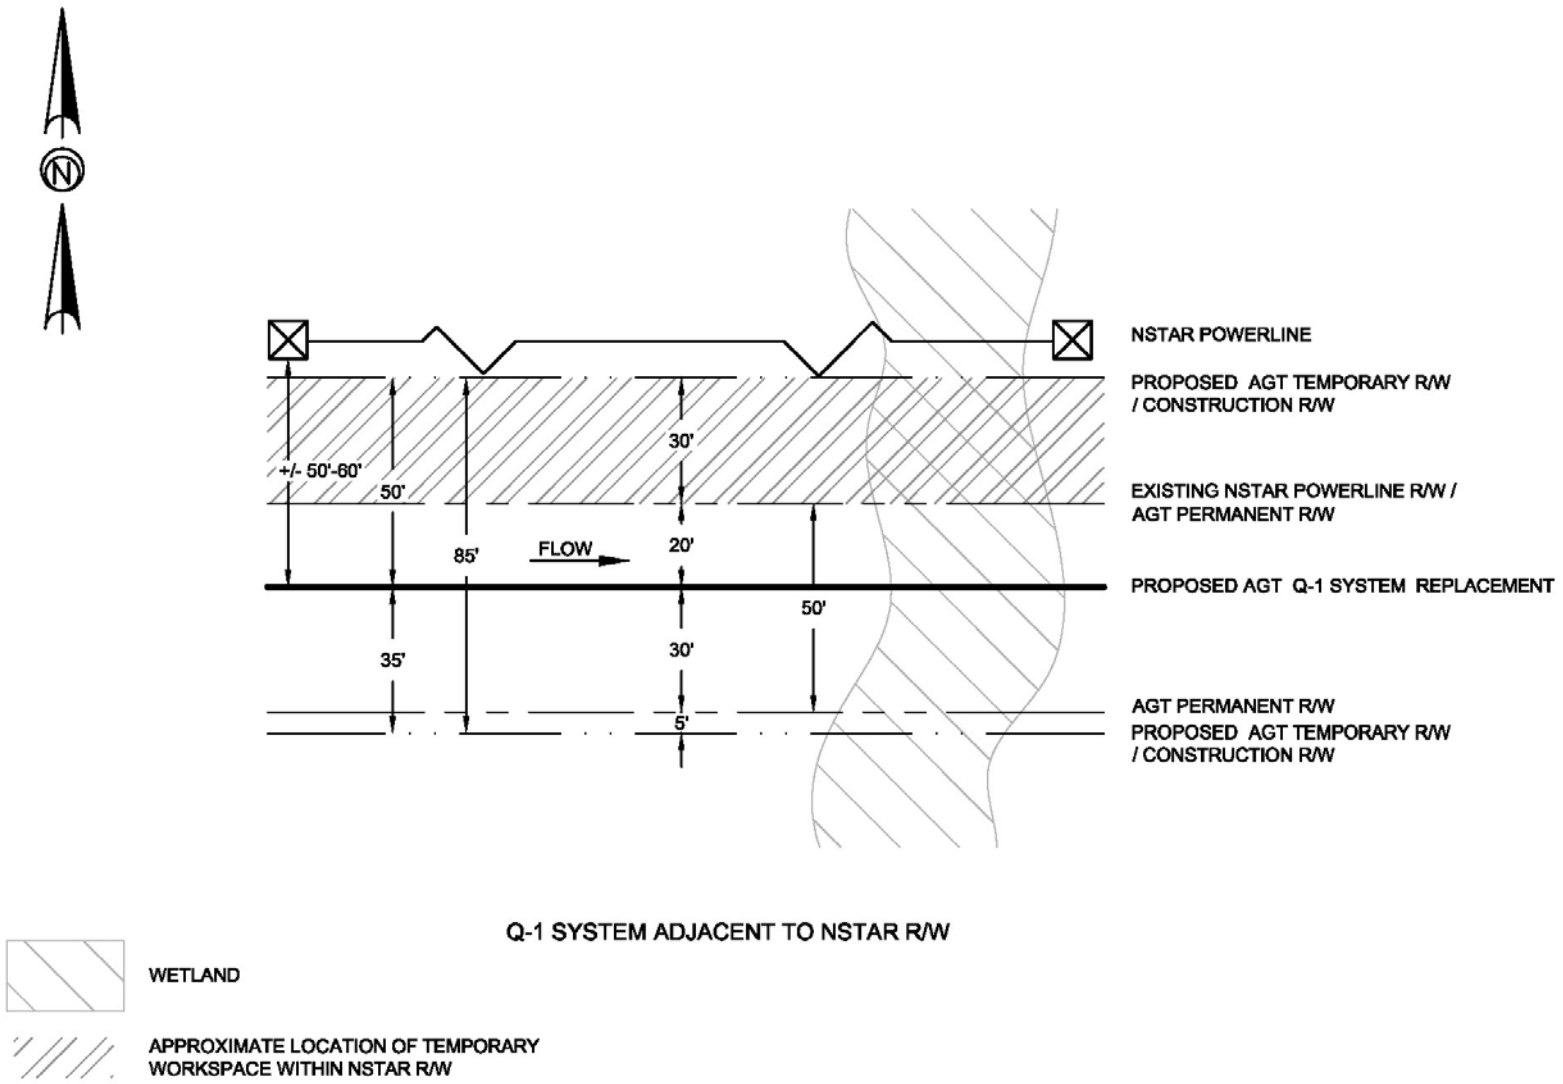

Figure D-9
HubLine/East to West Project
Typical Right-of-Way Cross Sections for the HubLine/East to West Project

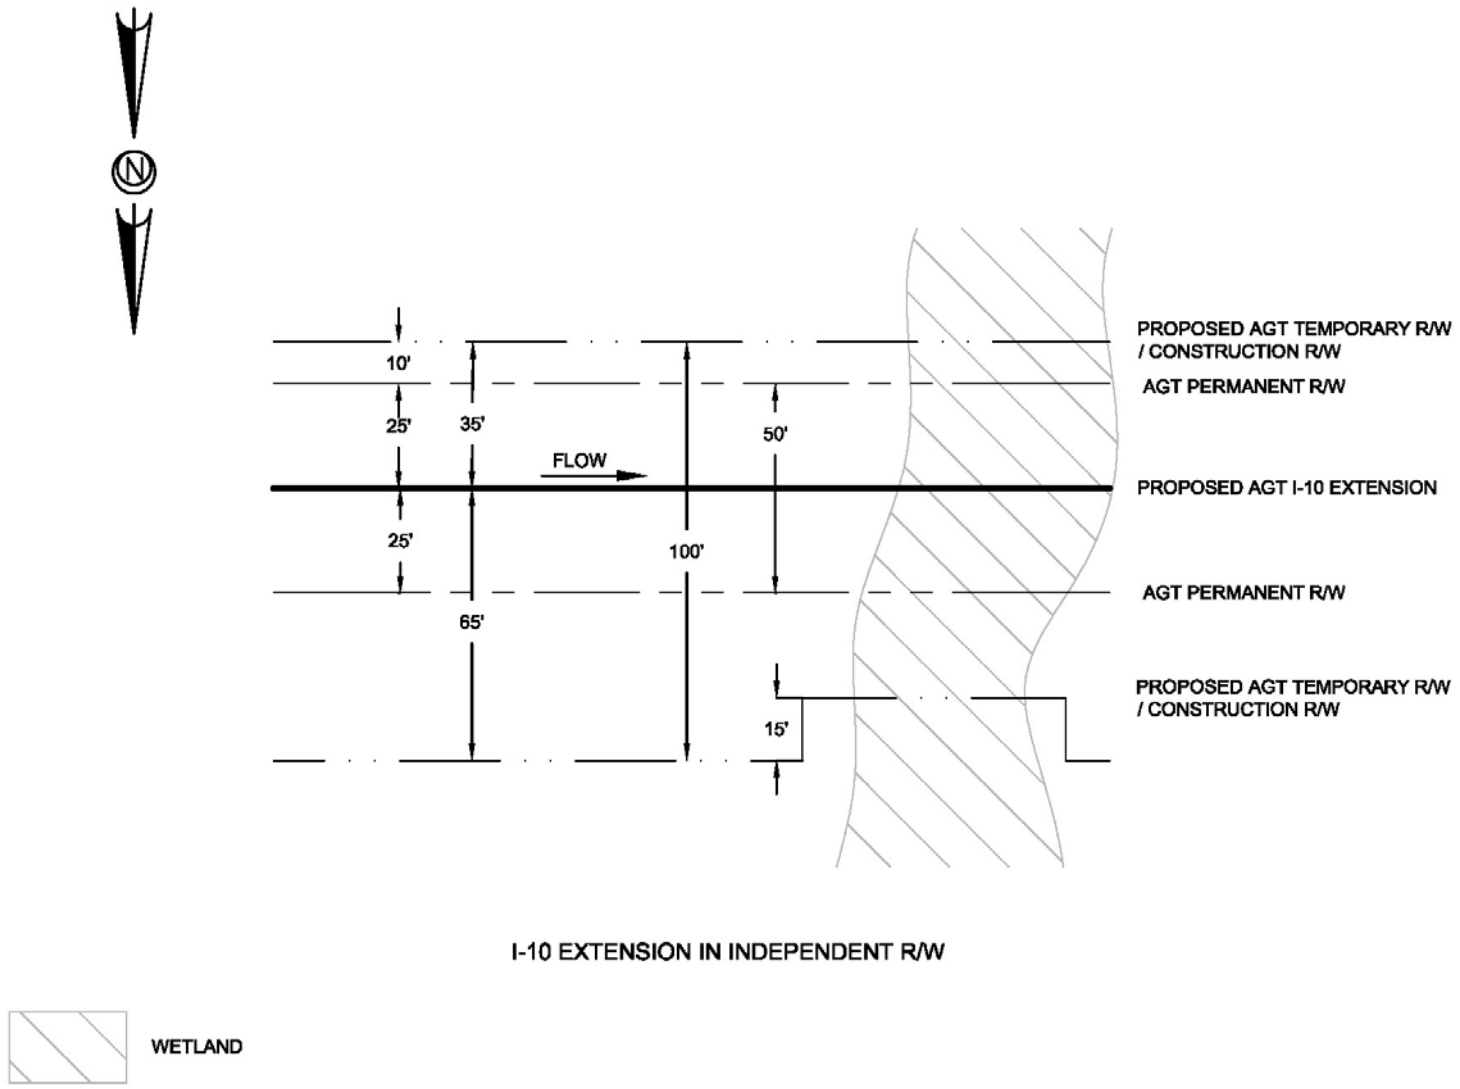

Figure D-10
HubLine/East to West Project
Typical Right-of-Way Cross Sections for the HubLine/East to West Project